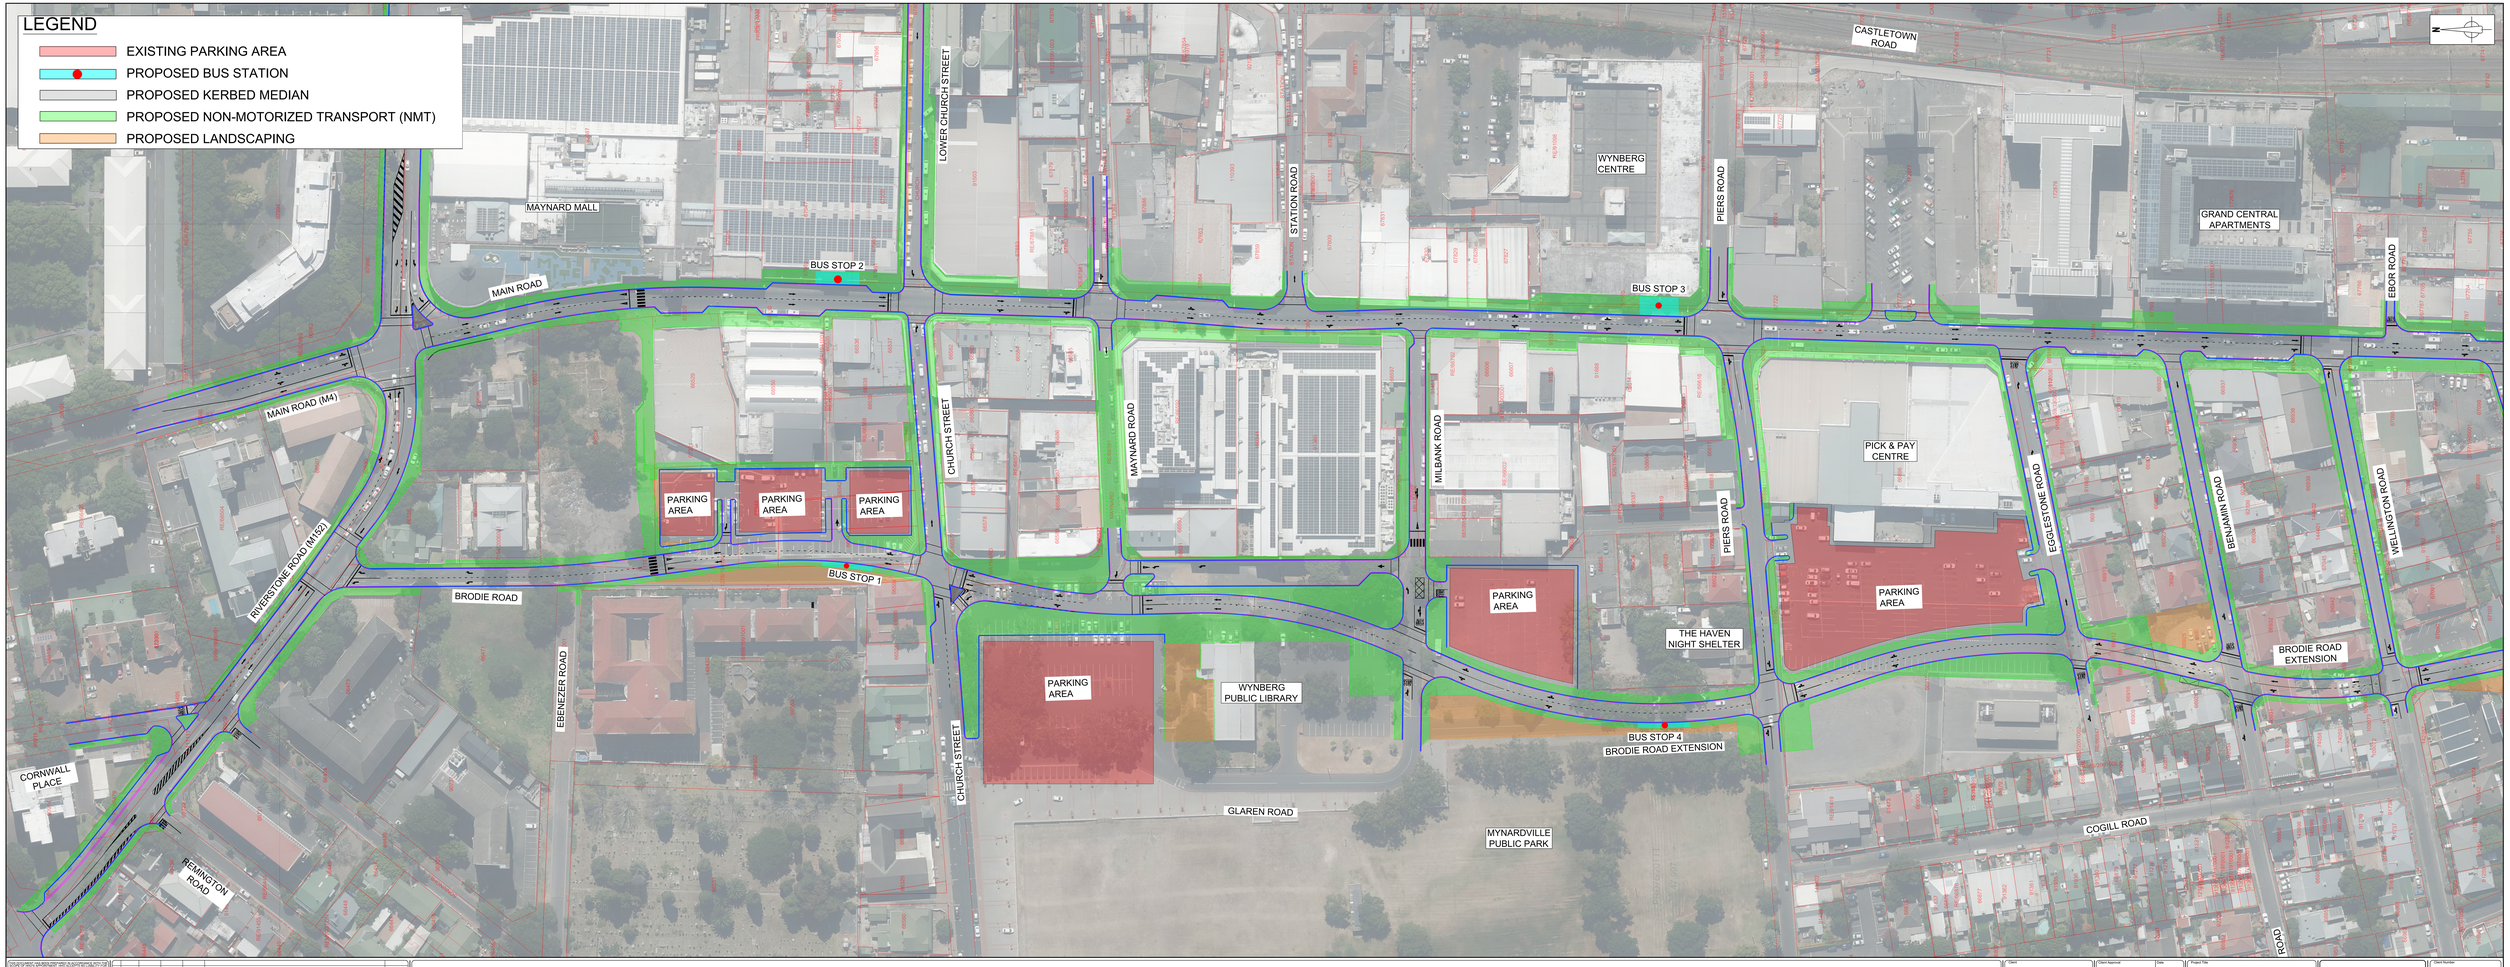

Rev	Date	Prepared by	Checked by	Approved by	Consultant Revision Details	Status
C	12/04/2023	AS	CR	JH	ISSUED FOR INFORMATION	

Client: CITY OF CAPE TOWN
ISIXEKO SASEKAPA
STAD KAAPSTAD

Project Title: PHASE 2A IRT TRUNK ROUTE WORK PACKAGE 6

Drawing Title: PROPOSED LAYOUT

hho
4 FLOOR, THE TOWERS SOUTH, 1 MERTON BOULEVARD, CAPE TOWN, SOUTH AFRICA, 7441
TEL: +27 21 425 2810
WEB: www.hho.co.za
EMAIL: info@hho@hho.co.za

Client Number:

Scale: 1:500 @ A0

Drawing Number: HHO-220021-701-1001

Rev: C